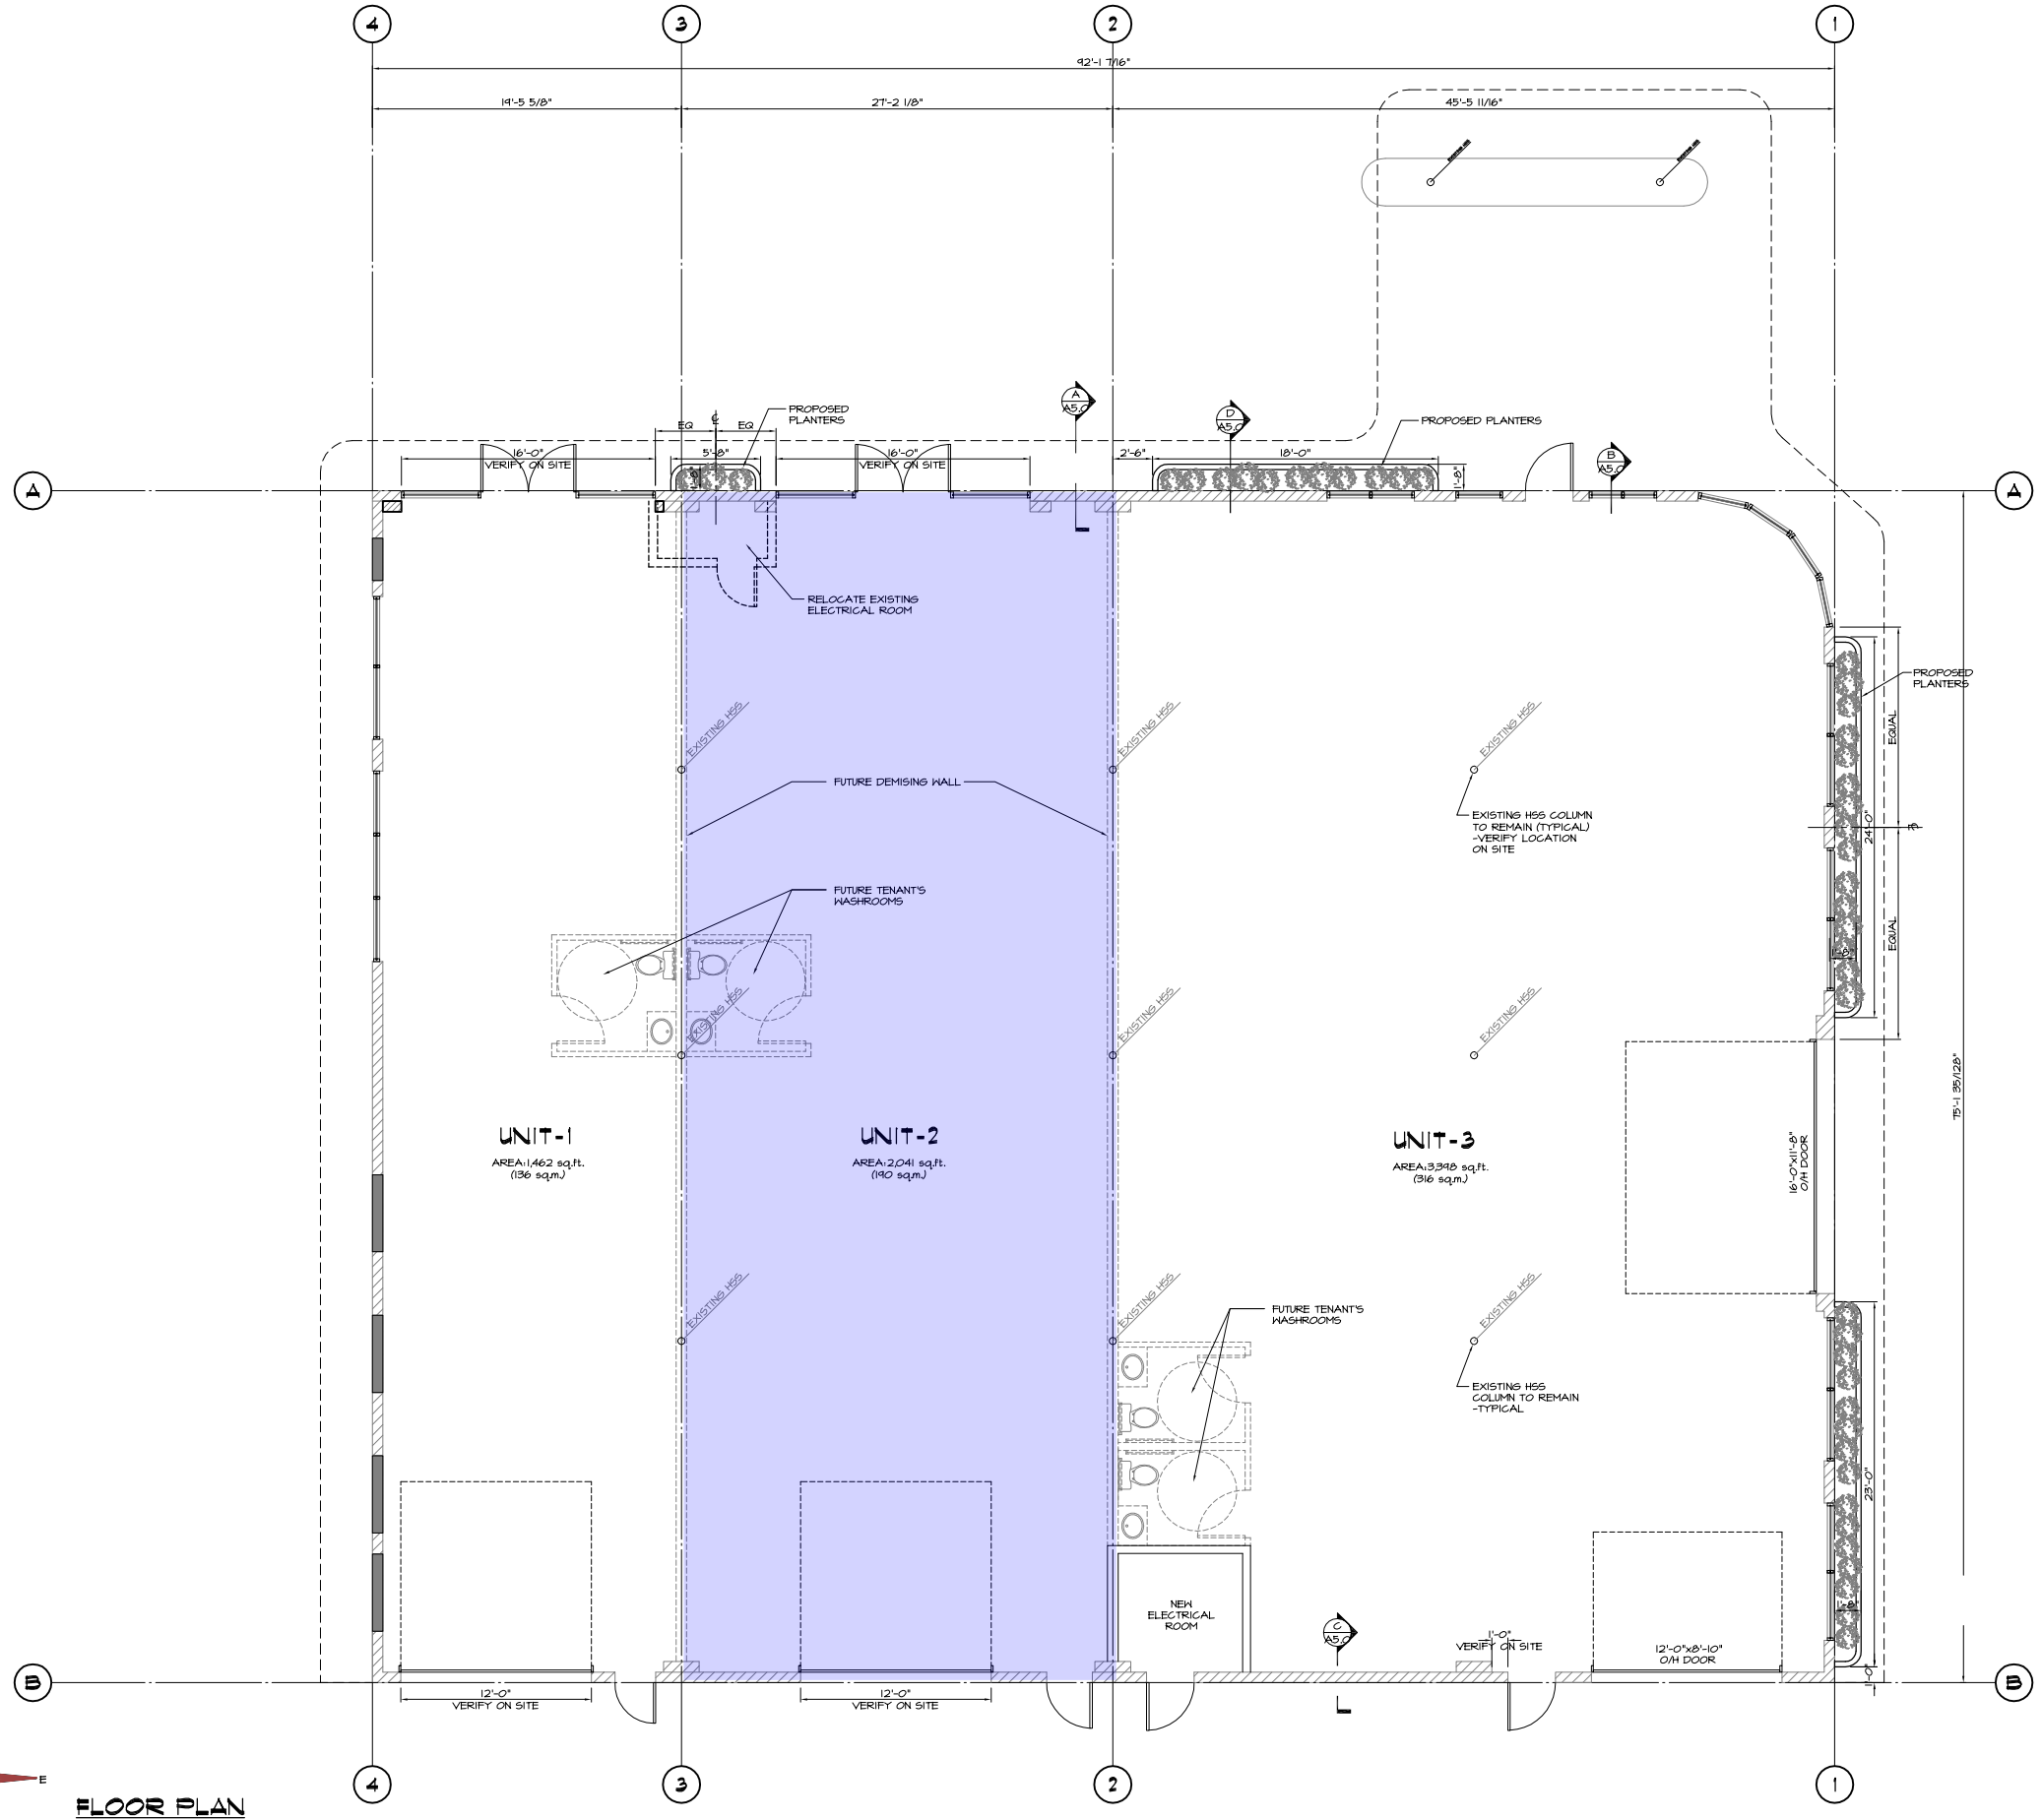

FLOOR PLAN
SCALE: 3/16" = 1'-0"

SEAL

No.	DATE	DESCRIPTION
1	SEP 20, 2012	ISSUED FOR BUILDING PERMIT

ISSUES & REVISIONS

ABBOTSFORD OFFICE
400 - 34077 Gladys Avenue
Abbotsford, BC V2S 2E8
Tel: 604-853-8831 / 604-857-1678(Van.)
Fax: 604-853-1580

VANCOUVER OFFICE
210 - 1311 Kootenay Street
Vancouver, BC V5K 4Y3
Tel: 604-294-6662 Fax: 604-294-6665

Krahn ENGINEERING LTD.

PROJECT
PROPOSED RENOVATION VICTORY MOTORS
33258 SOUTH FRASER WAY, ABBOTSFORD BC

DRAWING TITLE
FLOOR PLAN

SCALE	AS NOTED
DRAWN	AO
CHECKED	-
PROJECT No.	A12196
DRAWING No.	A-3.1